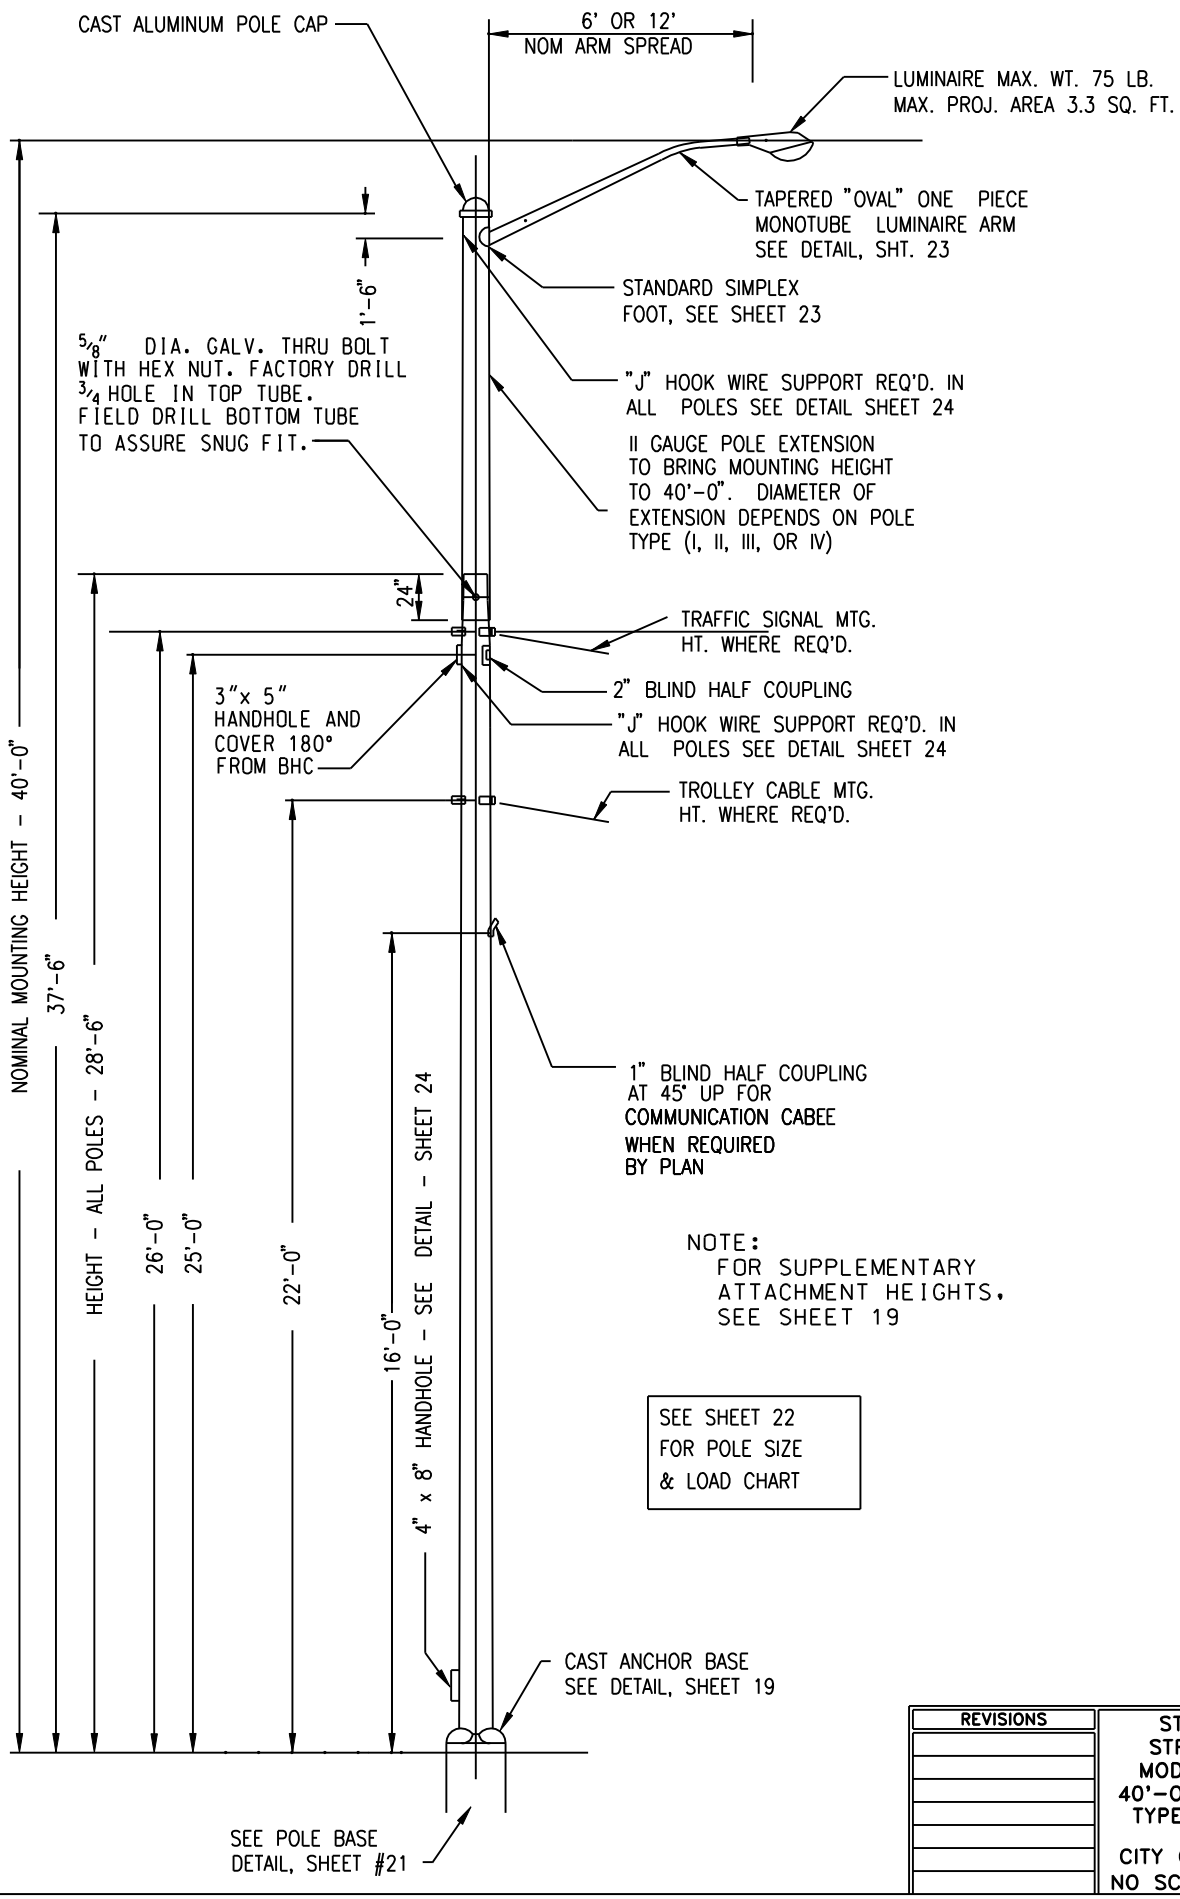

REVISIONS	STANDARDS FOR STREET LIGHTING MODIFIED POLE FOR 40'-0" MOUNTING HGT. TYPES I, II, III, & IV
	CITY OF DAYTON, OHIO
	NO SCALE 14A-17113